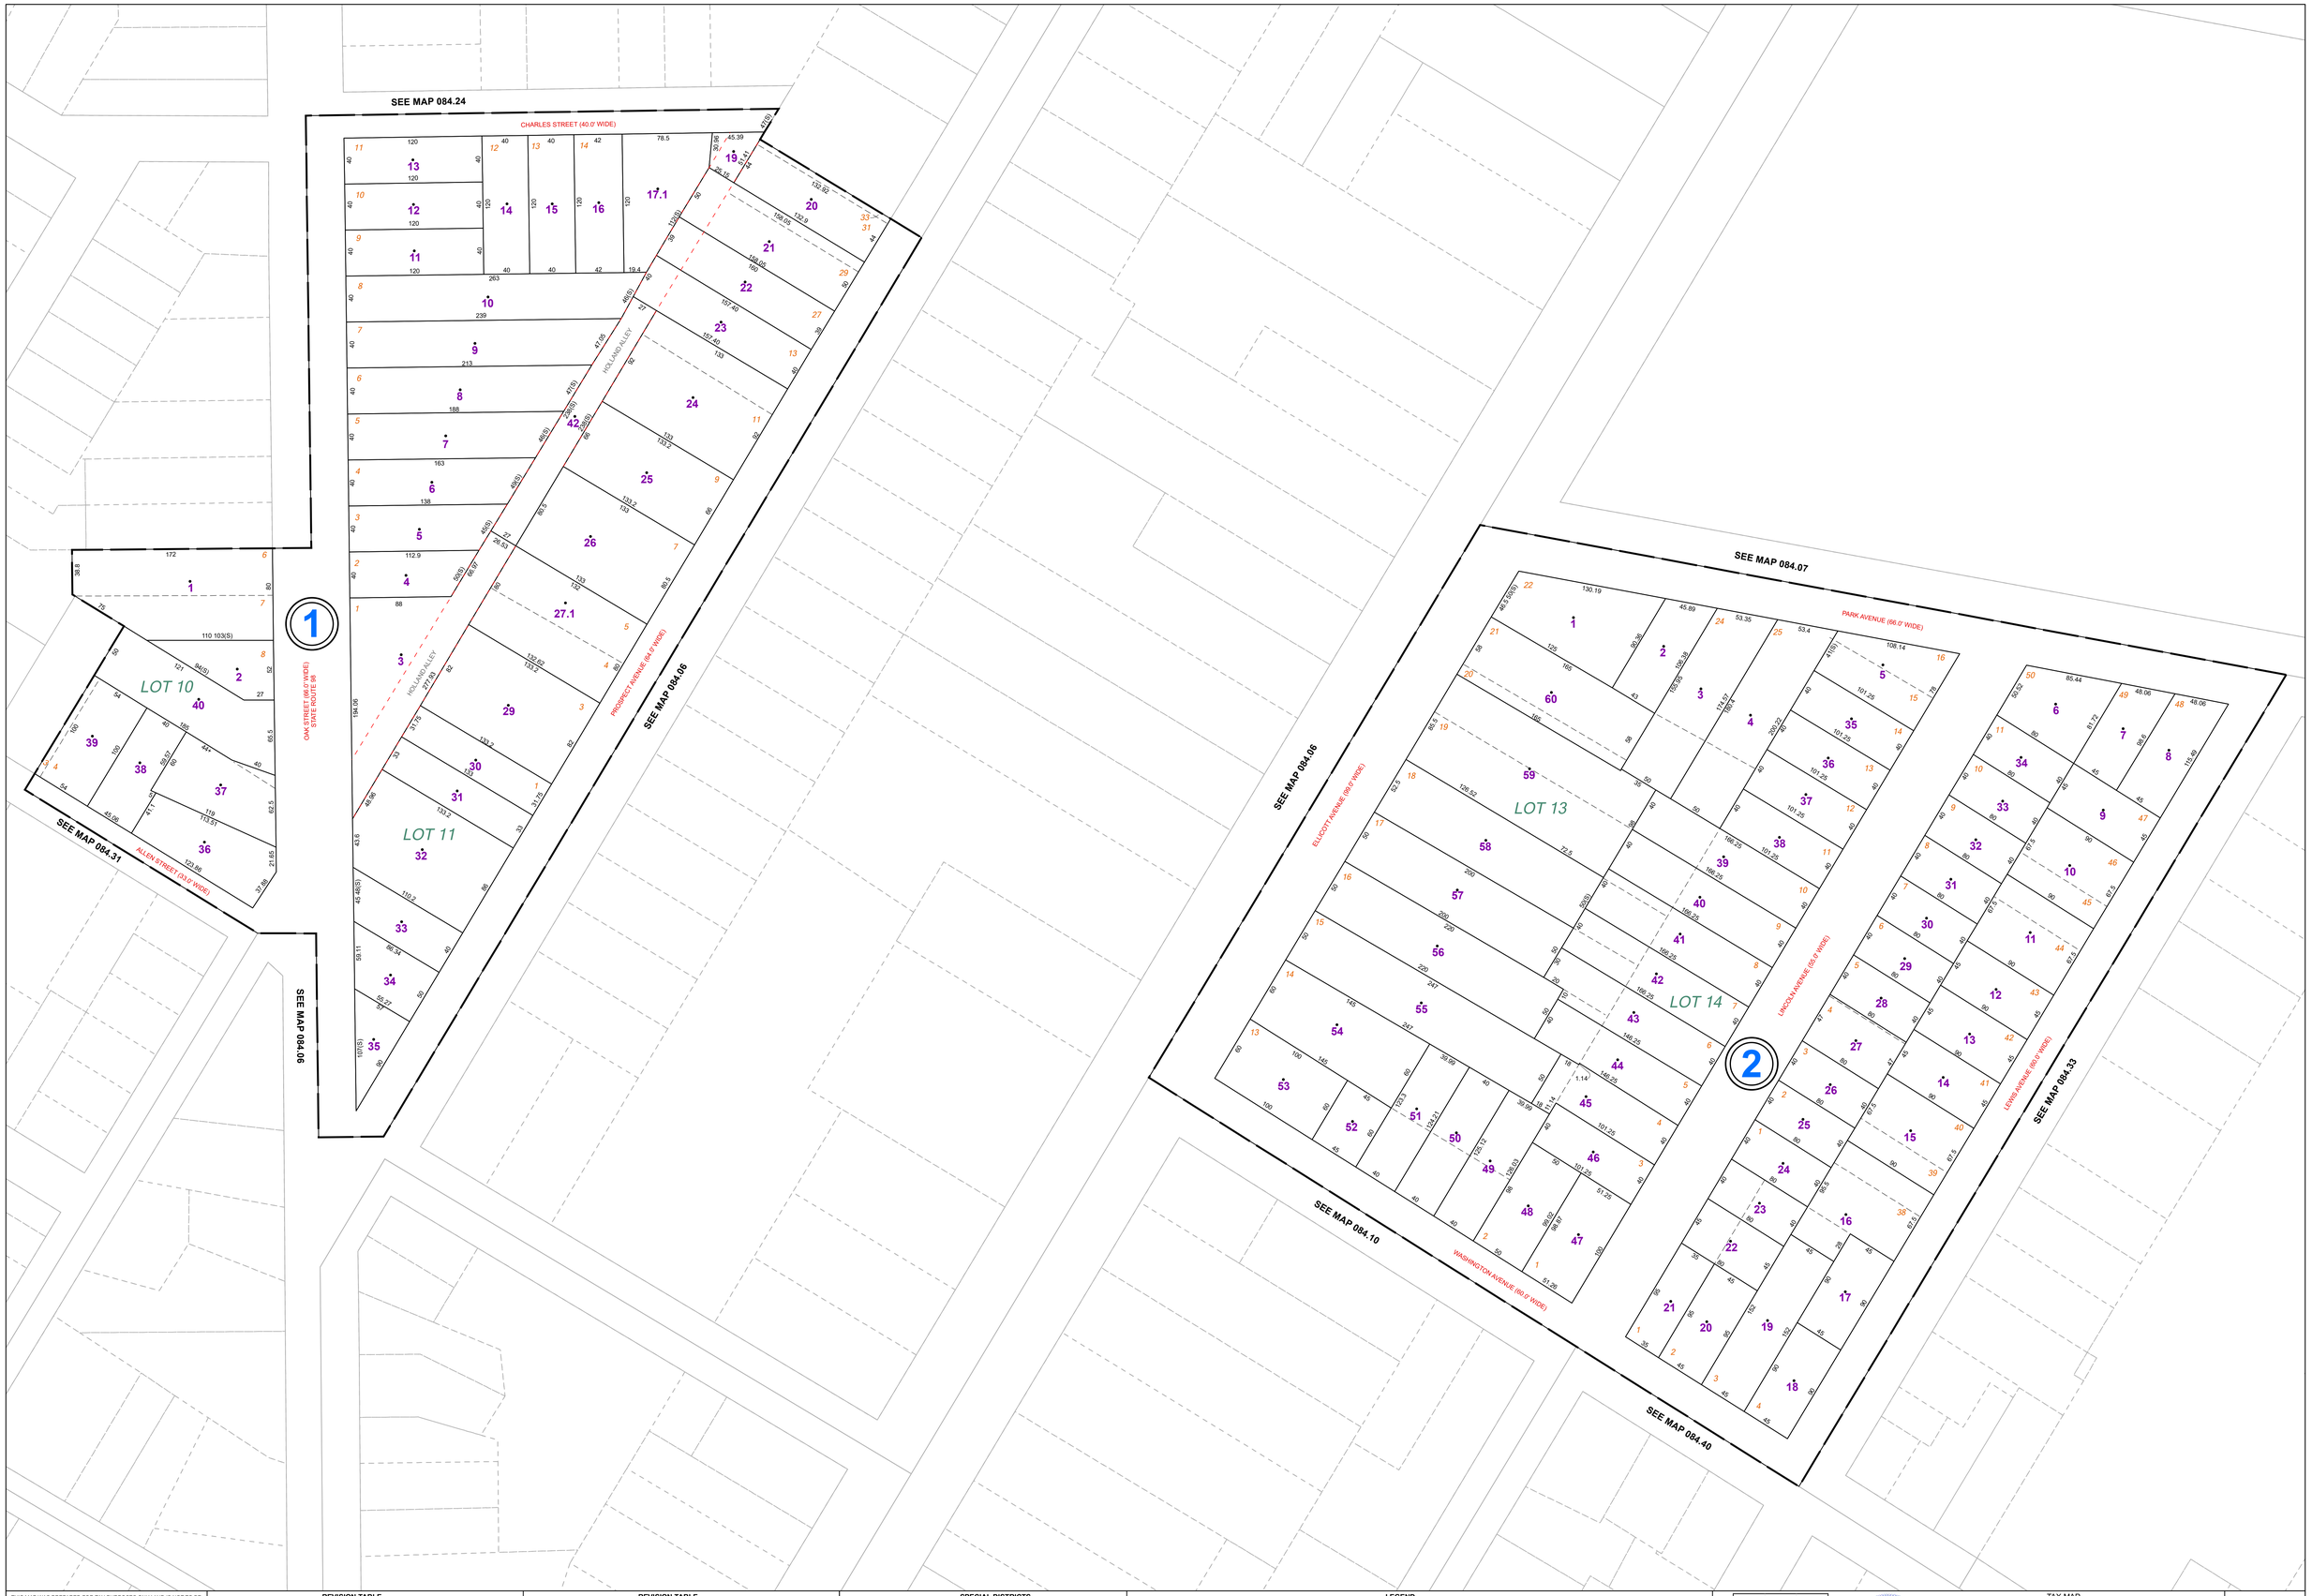


THIS MAP WAS PREPARED FOR TAX PURPOSES ONLY AND IS NOT TO BE REPRODUCED OR USED FOR SURVEYING OR CONVEYANCING.

PREPARED BY
**McINTOSH & McINTOSH, LAND SURVEYORS**
BATAVIA, NEW YORK
UNDER AUTHORITY
OF
**GENESEE COUNTY BOARD OF SUPERVISORS**
Data converted to digital barcap format, August 2004, by Weber Mapping

*Map created using GCPlot, Copyright 2007, Bergmann Associates*

**REVISION TABLE**

| DATE | MADE BY | CHANGES OR ADDITIONS |
|---|---|---|
| | | |

**REVISION TABLE**

| DATE | MADE BY | CHANGES OR ADDITIONS |
|---|---|---|
| | | |

**SPECIAL DISTRICTS**

| | |
|---|---|
| FIRE | NO TAXABLE FIRE |
| SCHOOL | BATAVIA CITY SCHOOLS |

**LEGEND**

PROPERTY LINE
ORIGINAL LOT LINE
RAILROAD
STREAM OR DITCH
ROAD OR RAILROAD BNDY
BLOCK LIMIT
GREAT LOT LINE
DENOTE COMMON OWNER

SCHOOL DISTRICT LINE
FIRE DISTRICT LINE
WATER DISTRICT LINE
SEWER DISTRICT LINE
EASEMENT

| | |
|---|---|
| TAX MAP BLOCK No | 3 |
| TAX MAP PARCEL No | 43-14-11 |
| FILED PLAN LOT No | 14 |
| GREAT LOT No | 9 |
| CALCULATED ACREAGE | 7.5 A (C) |
| DEED ACREAGE | 17.5 A |
| SCALED DIMENSION | 225 (S) |
| DEED DIMENSION | 173.5 |

| | | |
|---|---|---|
| 084.24 | 084.24 | 084.06 |
| 084.31 | **084.32** | 084.33 |
| 084.39 | 084.40 | 084.40 |

SHEET INDEX

TAX MAP
CITY OF BATAVIA
GENESEE COUNTY, NEW YORK

GRAPHIC SCALE
1" = 50'

# SECTION 084.32

MAP DATE: March 2024